moores
ESTATE AGENTS.COM









Great Lane, Greetham

Bedrooms: 4 | **Bathrooms:** 3

An individually designed four-bedroom, three-bathroom home finished to an exceptional standard, offering versatile accommodation, a striking living kitchen and an attractive setting overlooking the village stream.

- Individually designed & built
- Vaulted ceiling
- Views towards village stream
- Private driveway & ample parking
- Stunning living kitchen
- Floor-to-ceiling corner glazing
- Flexible ground-floor living
- Low-maintenance designed garden










Love You Bye









Property Type: Detached House

Bedrooms: 4 | **Bathrooms:** 3

Individually designed and built four-bedroom, three-bathroom home, finished to an extremely high standard with a striking Grand Designs architectural feel. A particular feature is the stunning living kitchen with vaulted ceiling, together with the reception room having a floor-to-ceiling glazed corner window with attractive aspects over the garden. At the bottom of the garden runs the North Brook, creating an attractive feature to the setting.


The property offers an excellent and versatile layout, giving a good degree of future-proofing with ground-floor living and bedroom accommodation, together with further accommodation on the first floor. There is a large area of vehicular standing and a long, privately owned driveway approach.

An excellent property for anybody looking for a ‘lock-up and leave’ lifestyle, with a low-maintenance but well-designed garden.

Priced realistically as the vendors have seen a property of their choice.


Great Lane, Greetham, Oakham, LE15

Approximate Area = 1672 sq ft / 155.3 sq m
Limited Use Area(s) = 161 sq ft / 14.9 sq m
Total = 1833 sq ft / 170.2 sq m
For identification only - Not to scale

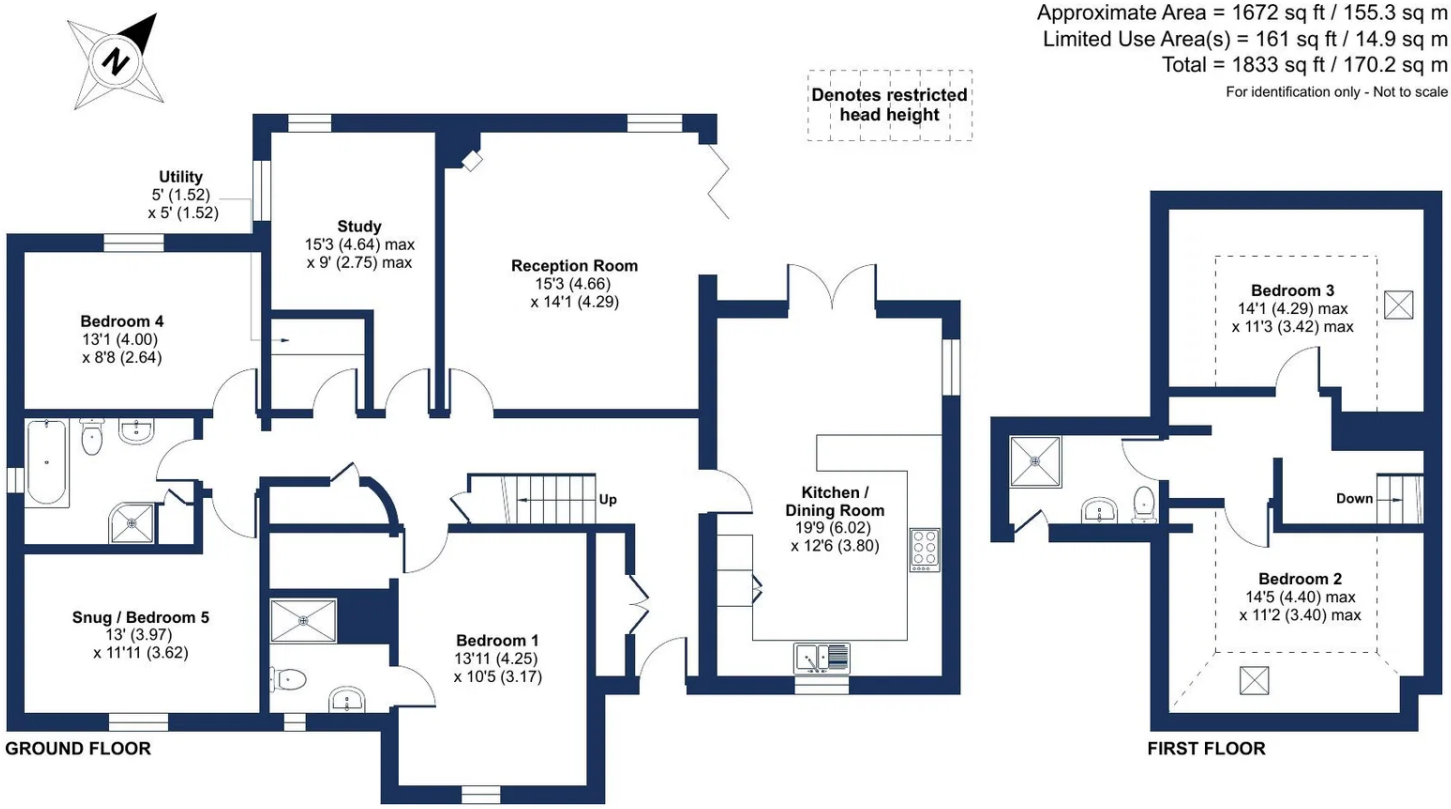

Floor plan produced in accordance with RICS Property Measurement 2nd Edition, Incorporating International Property Measurement Standards (IPMS2 Residential). ©nichecom 2026. Produced for Moores Estate Agents. REF: 1514848



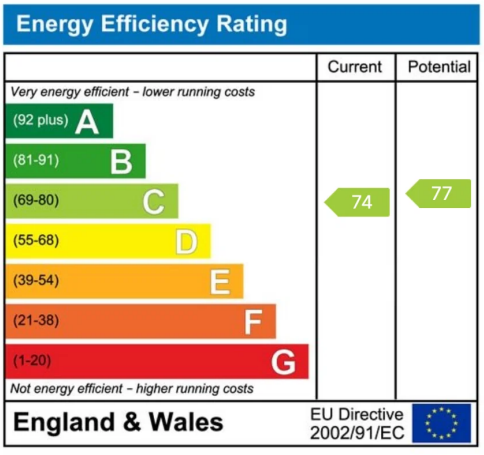

To book a viewing call our area experts:

Moores Property Hub	01572 757979
Moores Move to the Country	02030 111361
Melton	01664 491610
Uppingham	01572 821935
Stamford	01780 484555
Grantham Meet & Greet	01476 855618
Peterborough Meet & Greet	01733 788888
A1 Meet & Greet Stoke Rochford	

Moore V Ltd trading as Moores Estate Agents gives notice that: 1. These particulars do not constitute an offer or contract or part there of. 2. All descriptions, photographs and plans are for guidance only and should not be relied upon as statements or representations of fact. All measurements are approximate and not necessarily to scale. Any prospective purchaser must satisfy themselves of the correctness of the information within the particulars by inspection or otherwise, 3. Moore V Lid trading as Moores Estate Agents does not have any authority to give any representations or warranties whatsoever in relation to this property including but not limited to planning/building regulations), nor can it enter into any contract on behalf of the Vendor. 4. Moore V Ltd trading as Moores Estate Agents does not accept responsibility for any expenses incurred by prospective purchasers in inspecting properties which have been sold, let or withdrawn. 5. If there is anything of particular importance to you, please contact this office and we will try to have the information checked for you.