moores
ESTATE AGENTS.COM









Main Street, Market Overton

Bedrooms: 5 | **Bathrooms:** 4

No Summary Found



















Property Type: Detached House


Bedrooms: 5 | **Bathrooms:** 4

No Full Description Found

Main Street, Market Overton, Oakham, LE15


Approximate Area = 2420 sq ft / 224.8 sq m
Limited Use Area(s) = 108 sq ft / 10 sq m
Garage = 370 sq ft / 34.3 sq m
Total = 2898 sq ft / 269.1 sq m
For identification only - Not to scale

Denotes restricted head height

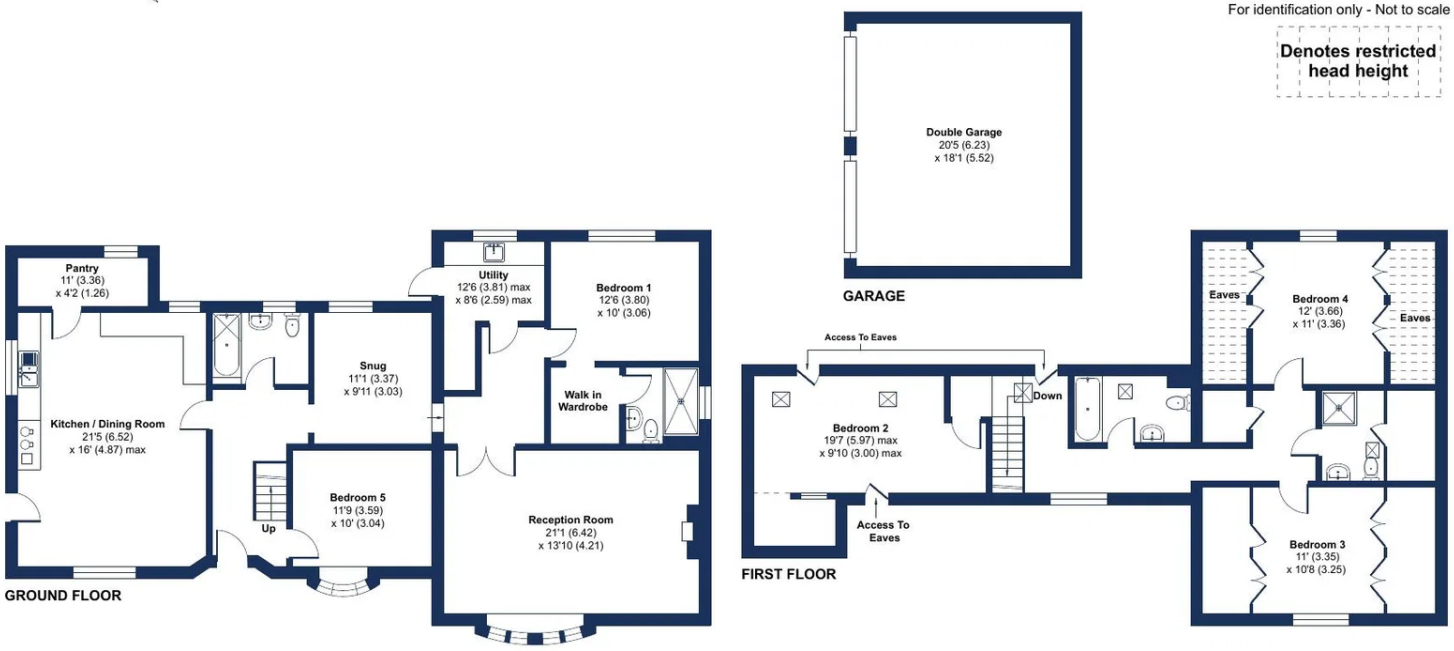

Floor plan produced in accordance with RICS Property Measurement 2nd Edition, Incorporating International Property Measurement Standards (IPMS2 Residential). ©nichecom 2026. Produced for Moores Estate Agents. REF: 1522181



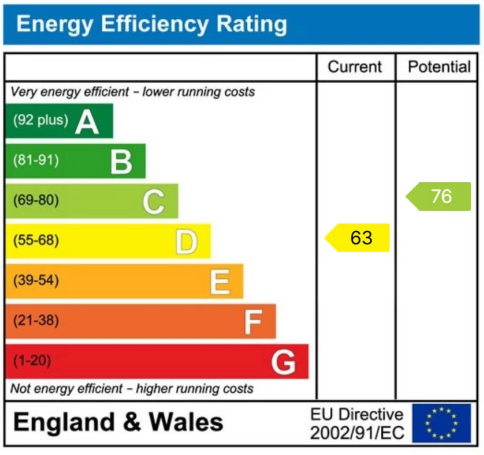

To book a viewing call our area experts:

Moores Property Hub	01572 757979
Moores Move to the Country	02030 111361
Melton	01664 491610
Uppingham	01572 821935
Stamford	01780 484555
Grantham Meet & Greet	01476 855618
Peterborough Meet & Greet	01733 788888
A1 Meet & Greet Stoke Rochford	

Moore V Ltd trading as Moores Estate Agents gives notice that: 1. These particulars do not constitute an offer or contract or part there of. 2. All descriptions, photographs and plans are for guidance only and should not be relied upon as statements or representations of fact. All measurements are approximate and not necessarily to scale. Any prospective purchaser must satisfy themselves of the correctness of the information within the particulars by inspection or otherwise, 3. Moore V Lid trading as Moores Estate Agents does not have any authority to give any representations or warranties whatsoever in relation to this property including but not limited to planning/building regulations), nor can it enter into any contract on behalf of the Vendor. 4. Moore V Ltd trading as Moores Estate Agents does not accept responsibility for any expenses incurred by prospective purchasers in inspecting properties which have been sold, let or withdrawn. 5. If there is anything of particular importance to you, please contact this office and we will try to have the information checked for you.